Form 6A HPS

New Hampshire Department of Public Works and Highways
Planning and Economics Division
in cooperation with U. S. Bureau of Public Roads

JKW 7-1-87

STRAIGHT LINE DIAGRAM PROGRESS PROFILE

SCALE 1" EQUALS 2000'
UNLESS OTHERWISE NOTED

DIV. NO. 3 TOWN OF NEW DURHAM
COUNTY STRAFFORD INVENTORY NO. 51
U. S. ROUTE NO. ____ N. H. ROUTE NO. ____
SHEET ___ OF ___ ROAD NAME Farmington

System	5
Class	5
Urban-Rural	2
Width	20 / 16 / 14 / 16
Fed. Classification	8
A. D. Traffic	99 10
Vehicle Miles	1
Sight Distance	1
Type	STG
FA or FAS Route No.	
	09

LEGEND

	IN USE	NOT IN USE
FARM UNIT		
DWELLING		
GROUPS OF DWELLINGS		
SEASONAL DWELLINGS		
GROUPS OF SEASONAL DWELLINGS		
TOWN HALL OR GRANGE		
POST OFFICE		
CHURCH		
SCHOOL		
CEMETERY		
LIBRARY		
HOSPITAL		
HOTEL		
BUSINESS		
TOURIST CAMP		
FACTORY		
SAWMILL		
GOLF COURSE		
HIGHWAY BRIDGE		
HIGHWAY UNDERPASS		
RAILROAD		

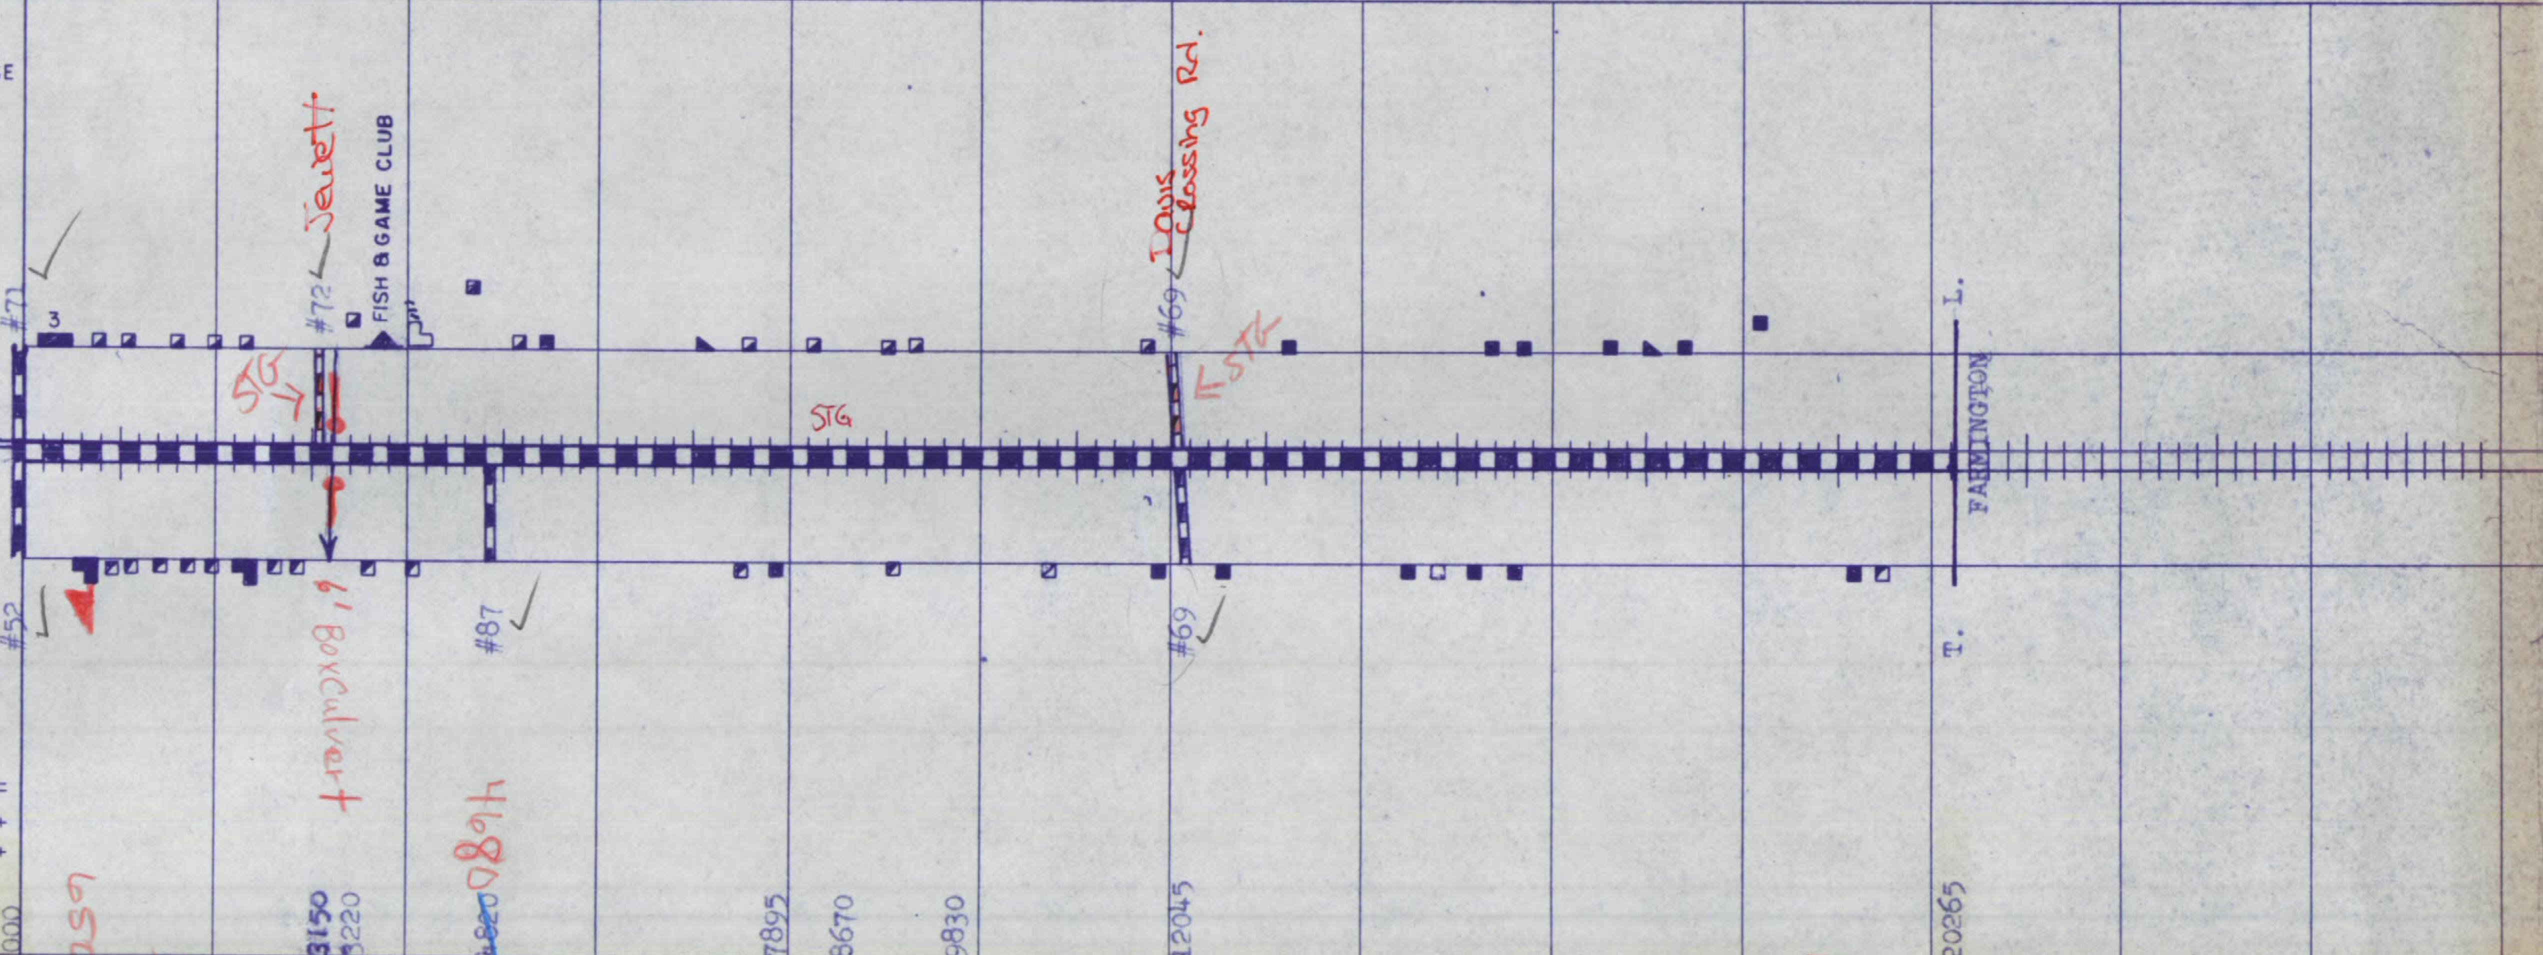

CONSTRUCTION AND MAINT. RECORD

Special Systems

Summer 87 Reinv 10

Spring	1965	Surface Treated MC-252 1/4 Gal.
Fall	1962	Surface Treated MC-3 1/4 Gal.

STRAIGHT LINE DIAGRAM
ROUTING
COMPUTER/CODING .. TLC 7/21
HAND CONTROL ....
S. L. D. UPDA ED ....
MAPPING COMPLETED 3-29 SD
FILE YEAR 87

5/17/89

SURFACE TYPES	R.C.C.	BIT. CONC.	BIT. PEN.	MIXED BIT.	STG	GRAVEL	G&D	UNIMPROVED	PRIMITIVE	BRK.BLK.MISC.	TOTAL MILES
MILES					3.84						3.84