Date: 17-DEC-1998 Time: 10:21 Username: coyle|m

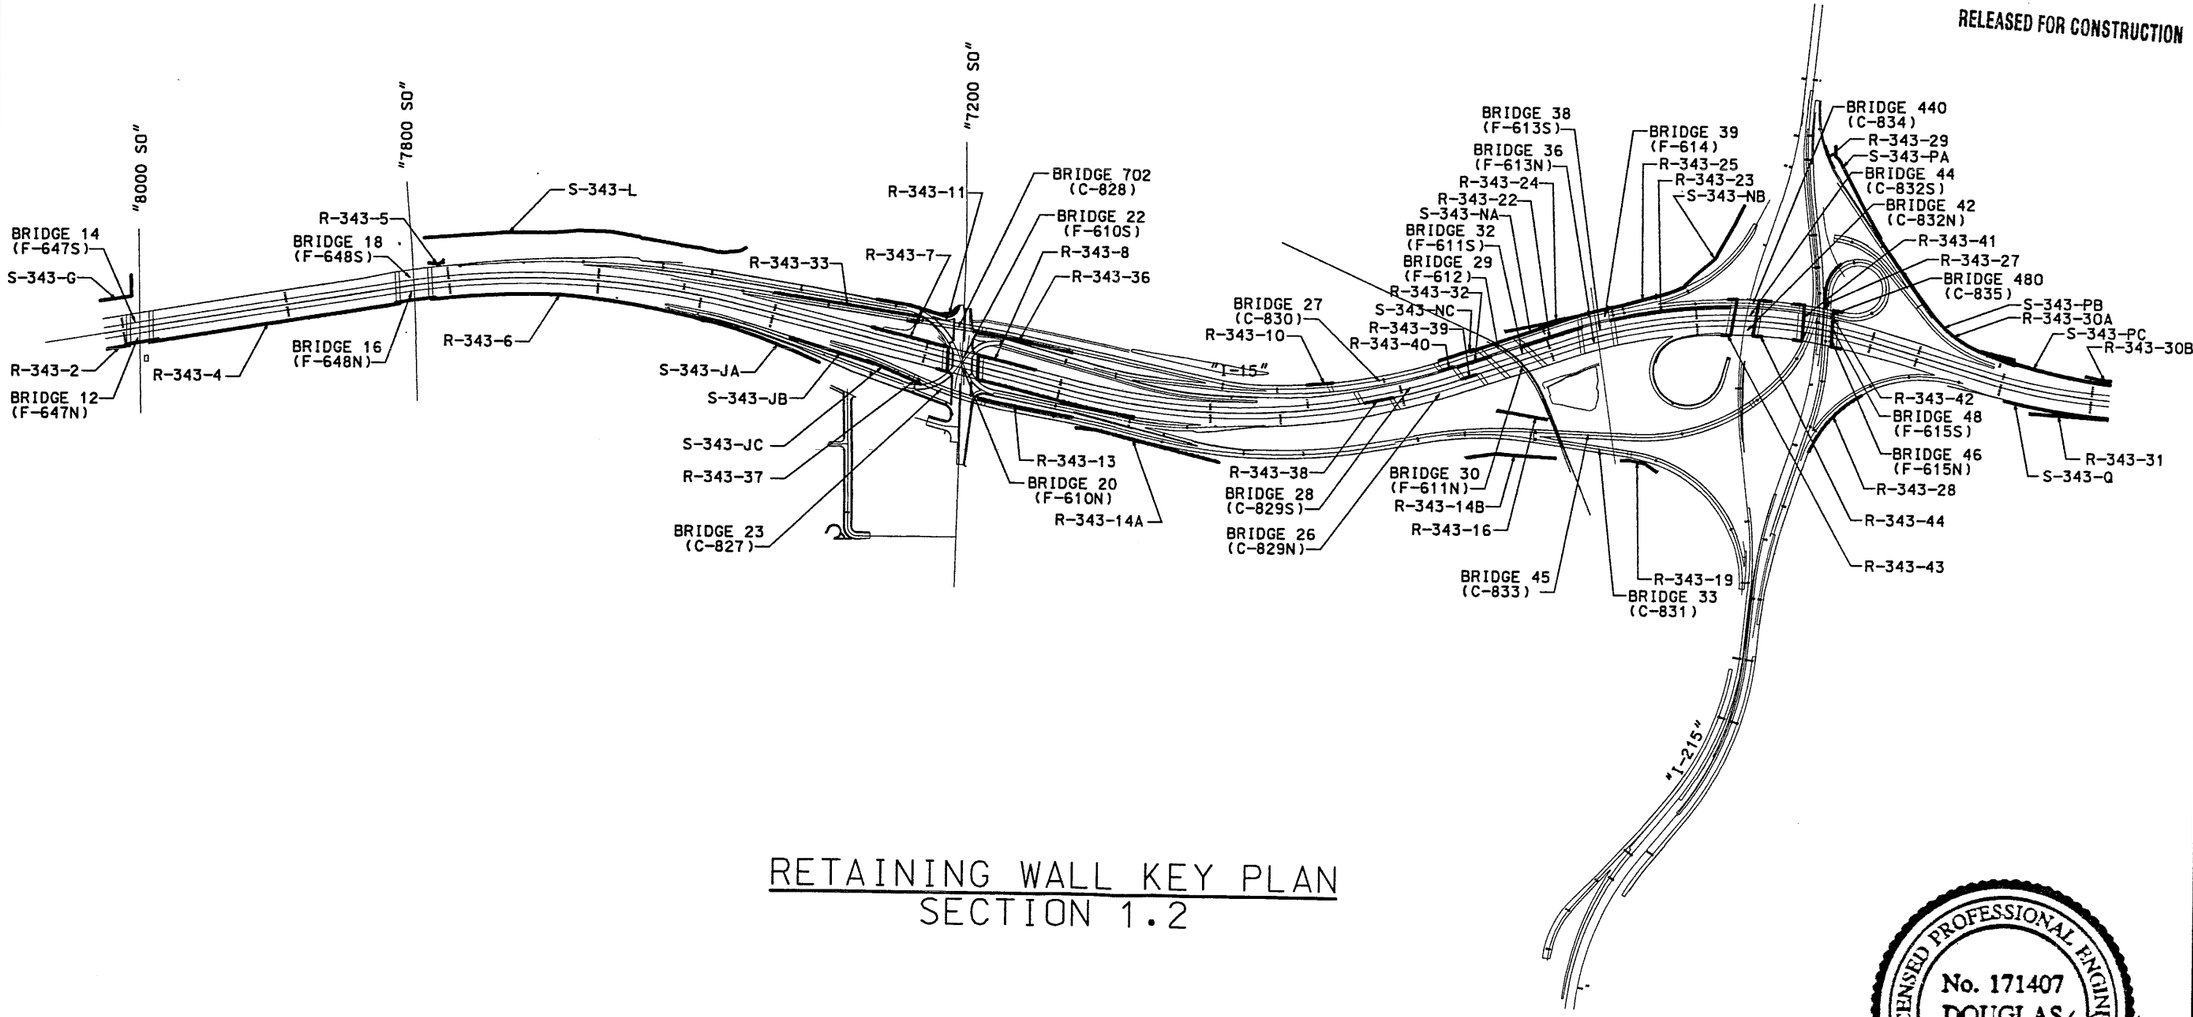

RETAINING WALL KEY PLAN
SECTION 1.2

WASATCH CONSTRUCTORS

JAN 05 1999

RELEASED FOR CONSTRUCTION

APPROVED FOR CONSTRUCTION

NO.	DATE	DESCRIPTION
1	12/17/98	INITIAL RELEASE

LICENSED PROFESSIONAL ENGINEER
No. 171407
DOUGLAS S. ATKIN
STATE OF UTAH
12/17/98

FOR INFORMATION ONLY

UTAH DEPARTMENT OF TRANSPORTATION

URS GREINER
SVERDRUP/DE LEUW

DESIGN DD 12/98	CHECK NH 12/98		
DRAWN NH 12/98	CHECK DD 12/98		
QUANT.	CHECK		1214000

RICK CHAPMAN — PROJECT DESIGN ENGINEER — APPROVAL RECOM. 12/98 DATE
DON GRAUL — PROJECT MANAGER — APPROVED 12/98 DATE

I-15 CORRIDOR RECONSTRUCTION

WALL KEY PLAN

SECTION 1.2

PROJECT NUMBER *SP-15-7(135)296

SALT LAKE COUNTY

DWG. NO. 1.2R-343

SHT. ____ OF ____

REF. ____

Filename: a:\dgn\15_codd\72_97\sheet_files\walls\72_wallindex_01.dgn