Form 6A HPS

New Hampshire Department of Public Works and Highways
Planning and Economics Division
in cooperation with U.S. Bureau of Public Roads

JRW 6-29-87

STRAIGHT LINE DIAGRAM PROGRESS PROFILE

SCALE 1" EQUALS 2000'
UNLESS OTHERWISE NOTED

DIV. NO. 3 TOWN OF NEW DURHAM
COUNTY STRAFFORD INVENTORY NO. 52
U.S. ROUTE NO. ____ N.H. ROUTE NO. ____
SHEET 1 OF 2 ROAD NAME Ridge Road

System	5	2
Class	5	2
Urban-Rural	2	
Width	20 ~~18~~ ~~18~~ ~~18~~ ~~18~~ ~~16~~ ~~20~~	
Fed. Classification	~~9~~ 8	
A. D. Traffic	~~99~~ 01	
Vehicle Miles	1	
Sight Distance	1	
Type	STG	
FA or FAS Route No.		
	09	

LEGEND

	IN USE	NOT IN USE
FARM UNIT	■	□
DWELLING	◪	◪
GROUPS OF DWELLINGS	3	
SEASONAL DWELLINGS	◣	◺
GROUPS OF SEASONAL DWELLINGS	7	
TOWN HALL OR GRANGE		
POST OFFICE		
CHURCH		
SCHOOL		
CEMETERY		
LIBRARY		
HOSPITAL		
HOTEL		
BUSINESS		
TOURIST CAMP	6	
FACTORY		
SAWMILL		
GOLF COURSE	C	
HIGHWAY BRIDGE		
HIGHWAY UNDERPASS		
RAILROAD		

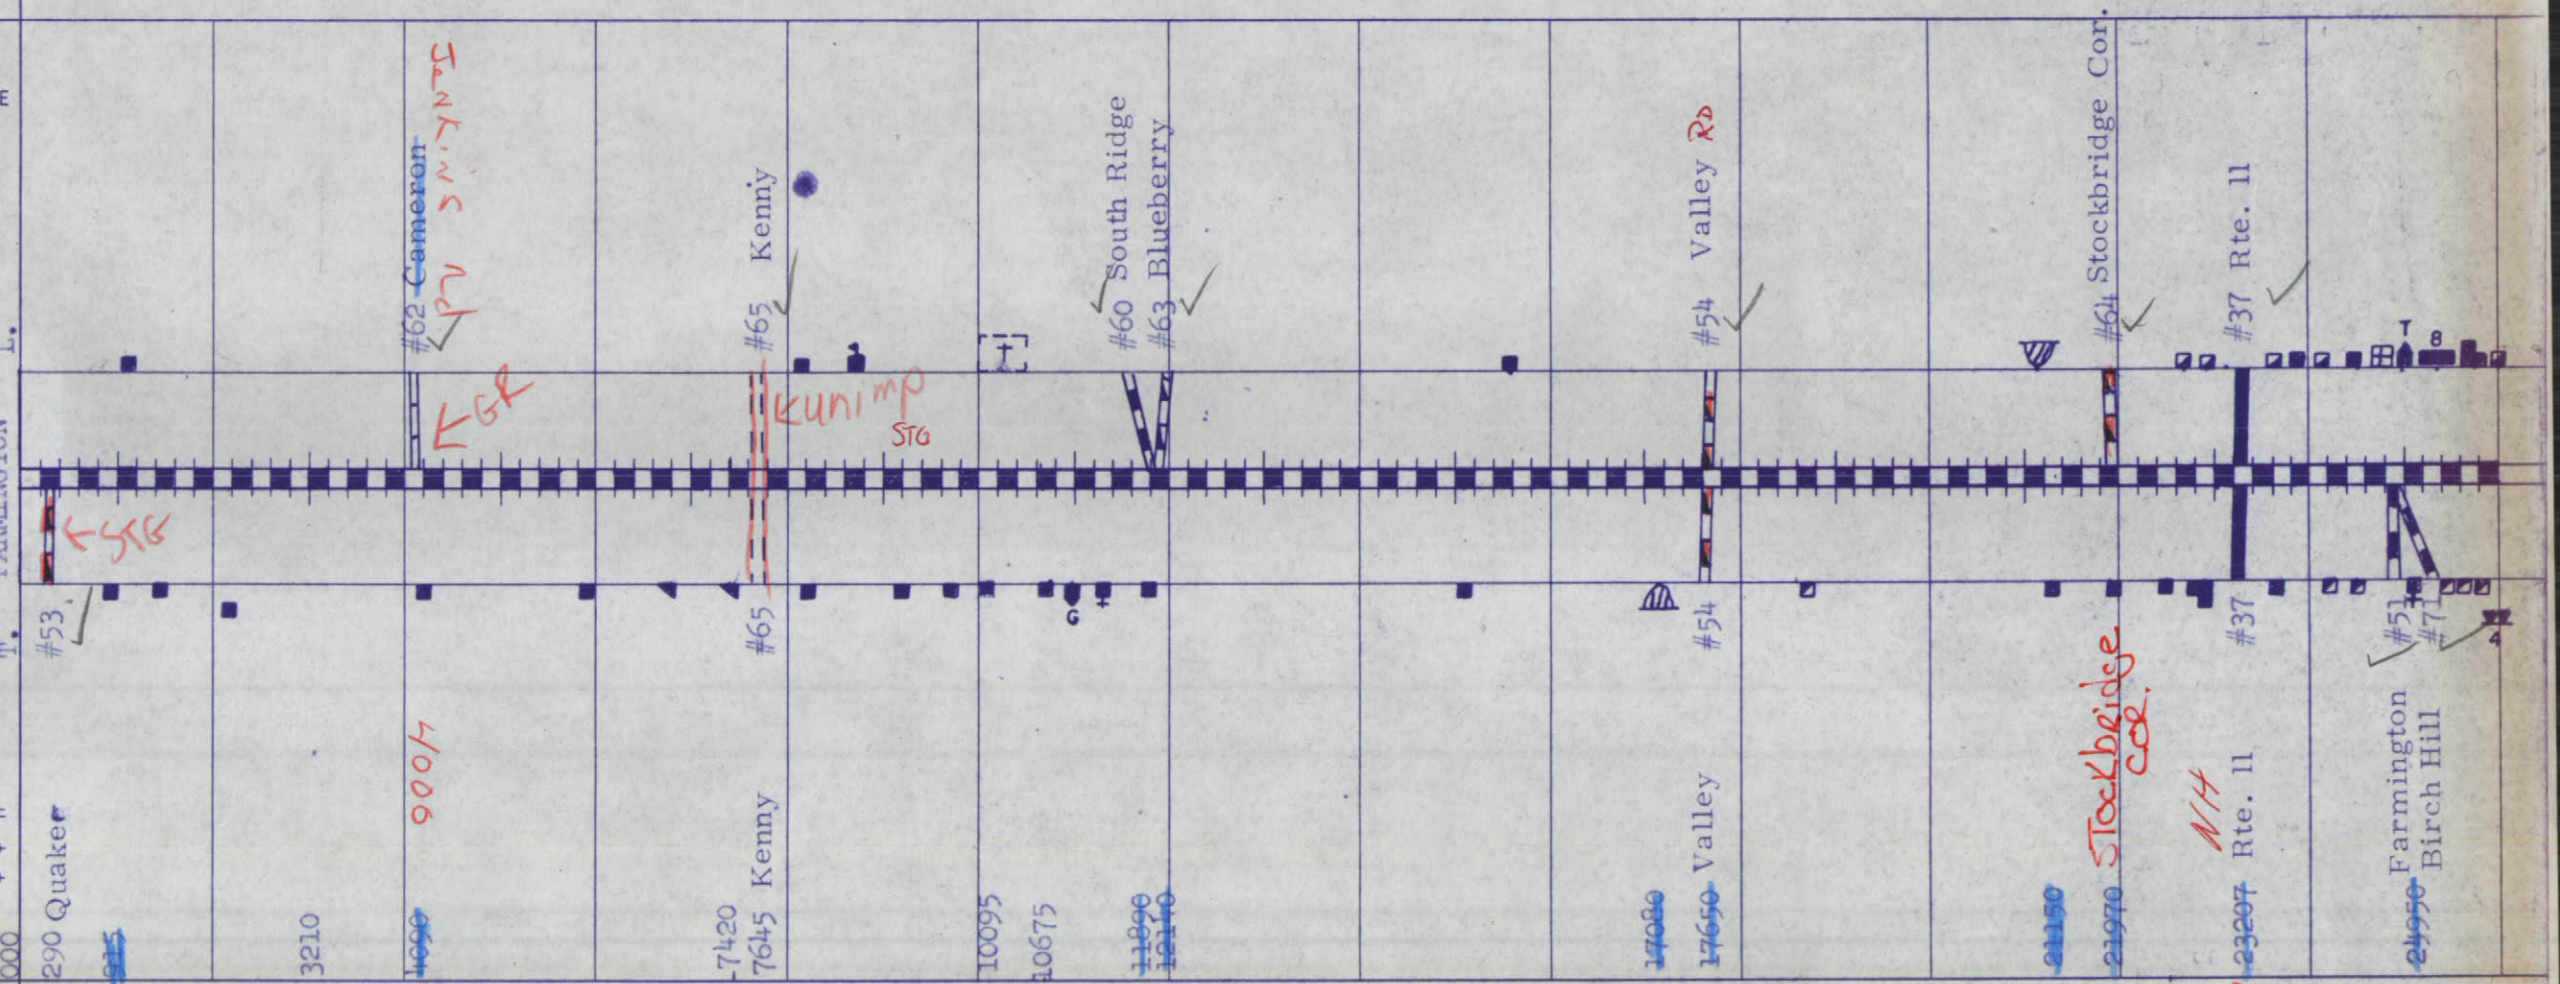

CONSTRUCTION AND MAINT. RECORD

Special Systems		
Summer 1987	Reinventory	
1983		Hot top shim
Town 1981		* Raise grade
DUNCAN FUND 1972	3"G MIX	
Spring 1971		3/8" PMST
TOWN 1967	WDG PEN.	
Town Fall 1966	WDG Pen	3/8" PMST
Spring 1965		S.T. MC-252 1/4 Gal.

STRAIGHT LINE DIAGRAM
ROUTING TCL
COMPUTER/CODING 7/21
HAND CONTROL
S L D UPDATED
MAPPING COMPLETED 3-29-88
FILE YEAR 87

5/17/89

SURFACE TYPES	R.C.C.	BIT. CONC.	BIT. PEN.	MIXED BIT.	STG	GRAVEL	G&D	UNIMPROVED	PRIMITIVE	BRK.BLK.MISC.	TOTAL MILES
MILES											

Form 6A HPS
New Hampshire Department of Public Works and Highways
Planning and Economics Division
in cooperation with U.S. Bureau of Public Roads

JRW 6-29-87

STRAIGHT LINE DIAGRAM PROGRESS PROFILE

SCALE 1" EQUALS 2000'
UNLESS OTHERWISE NOTED

DIV. NO. 3 TOWN OF NEW DURHAM
COUNTY STRAFFORD INVENTORY NO. 52
U.S. ROUTE NO. _____ N.H. ROUTE NO. _____
SHEET 2 OF 2 ROAD NAME _____

System	2
Class	2
Urban-Rural	2
Width	20
Fed. Classification	8
A. D. Traffic	2001
Vehicle Miles	1
Sight Distance	1
Type	STG
FA or FAS Route No.	
	09

See INV # 88

LEGEND

IN USE / NOT IN USE

FARM UNIT
DWELLING
GROUPS OF DWELLINGS
SEASONAL DWELLINGS
GROUPS OF SEASONAL DWELLINGS
TOWN HALL OR GRANGE
POST OFFICE
CHURCH
SCHOOL
CEMETERY
LIBRARY
HOSPITAL
HOTEL
BUSINESS
TOURIST CAMP
FACTORY
SAWMILL
GOLF COURSE
HIGHWAY BRIDGE
HIGHWAY UNDERPASS
RAILROAD

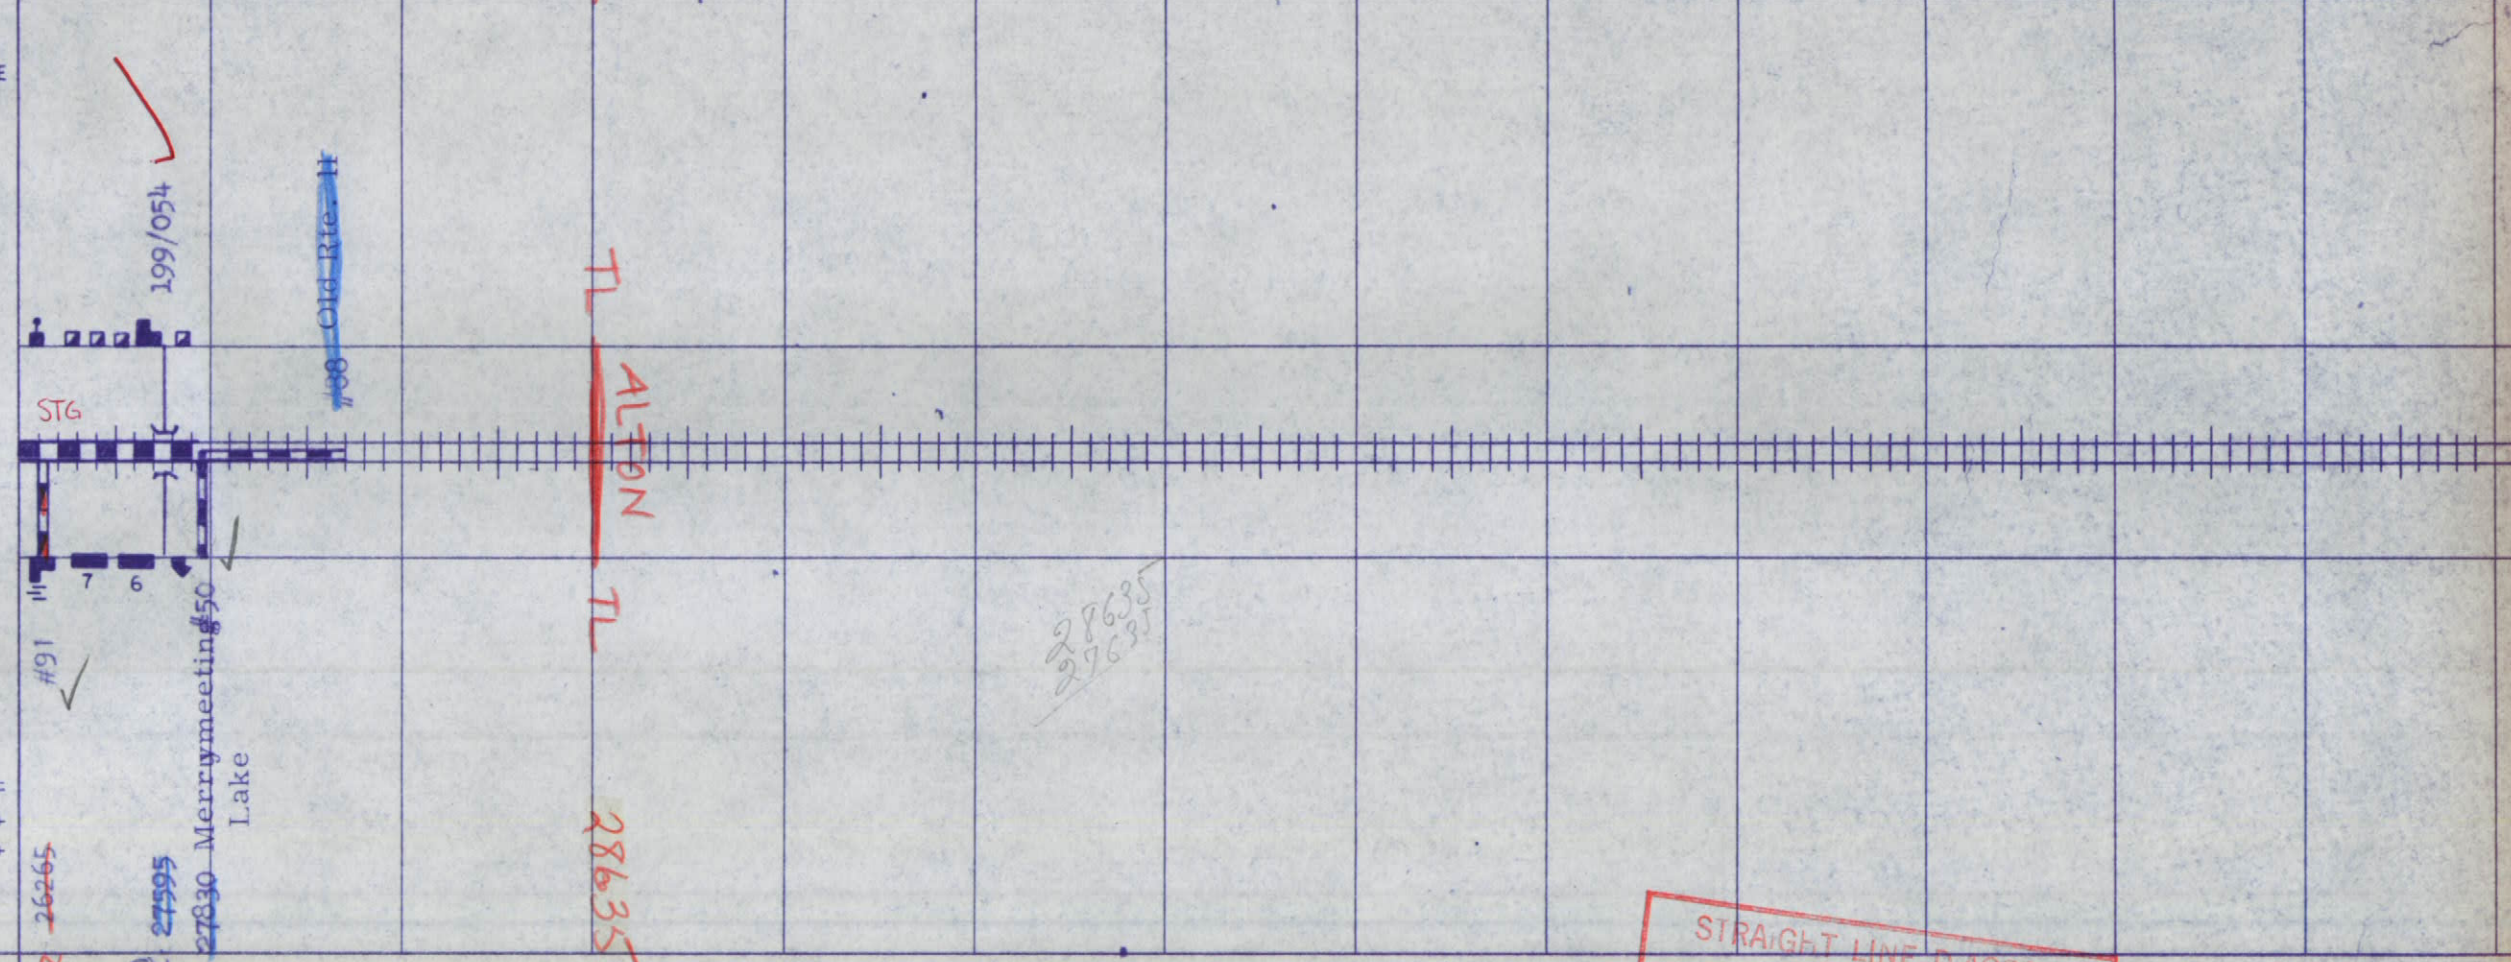

CONSTRUCTION AND MAINT. RECORD

Special Systems	
Summer 1987	Reinvent old INV # 88
1987 Redrawn 1983	Hot top shim
Spring 1971	3/8" PMST
Fall 1966	3/8" PMST
Spring 1965	S.T. MC-252

STRAIGHT LINE DIAGRAM
ROUTING
COMPUTER/CODING TL 7/14
HAND CONTROL
S.L.D. UPDATED
MAPPING COMPLETED 5/17/89 5-27
FILE YEAR 87

SURFACE TYPES	R.C.C.	BIT. CONC.	BIT. PEN.	MIXED BIT.	STG	GRAVEL	G&D	UNIMPROVED	PRIMITIVE	BRK.BLK.MISC.	TOTAL MILES
MILES					5.42						5.42