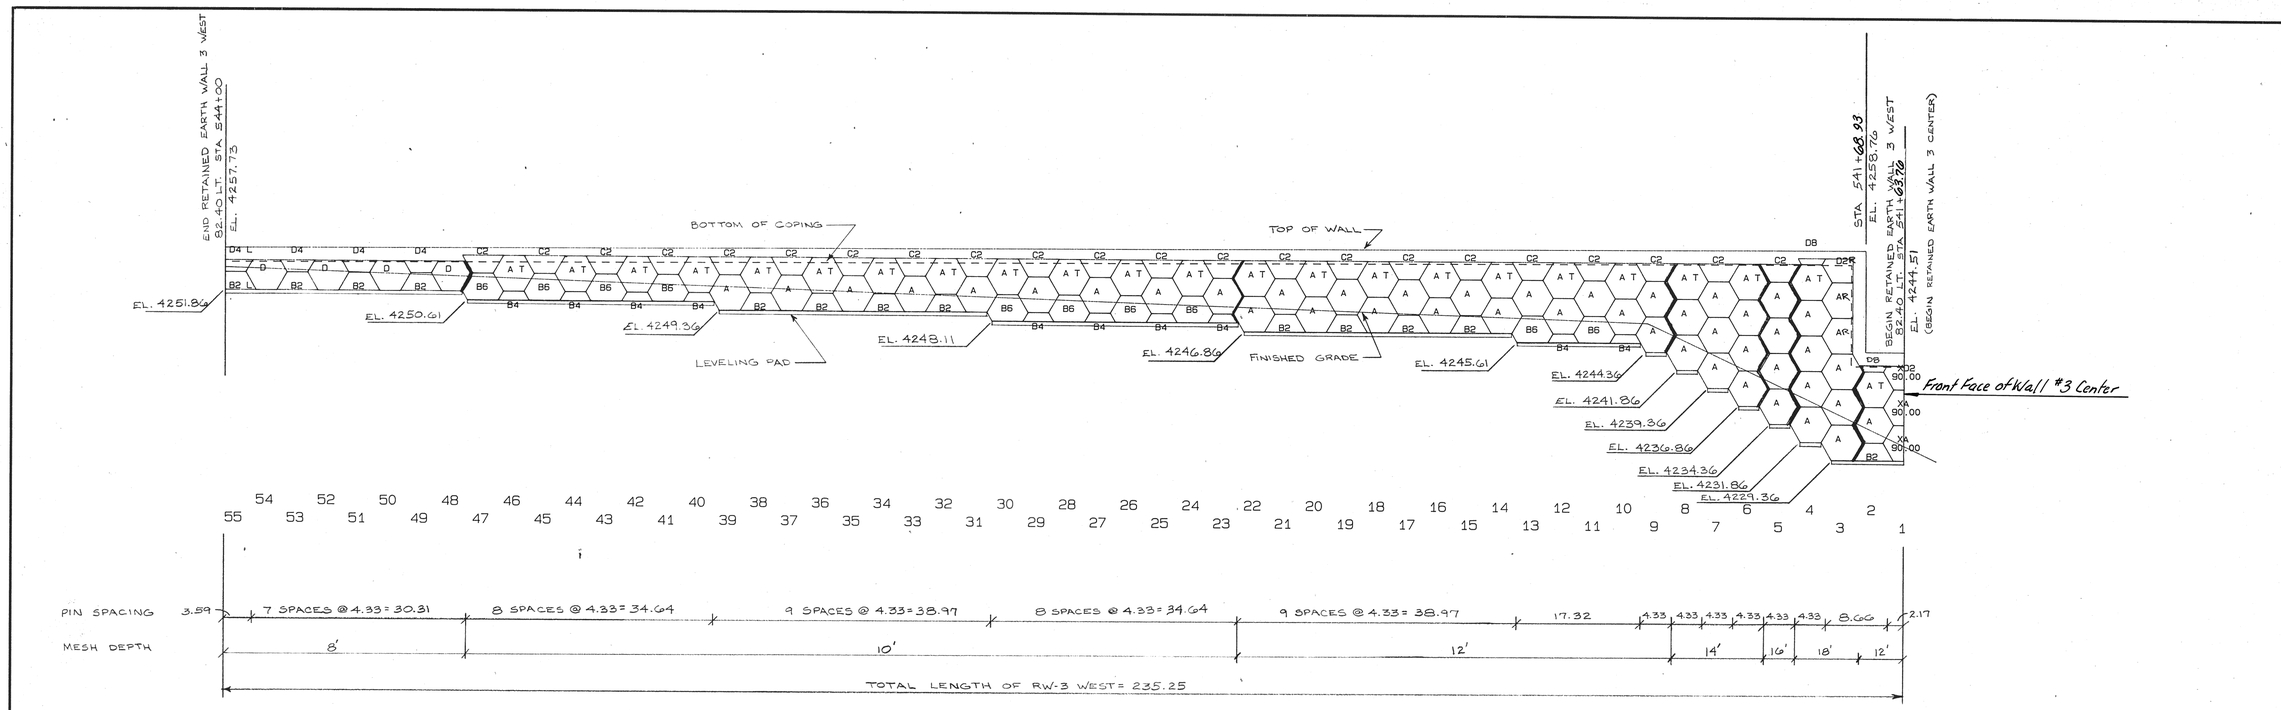

RW-3 WEST

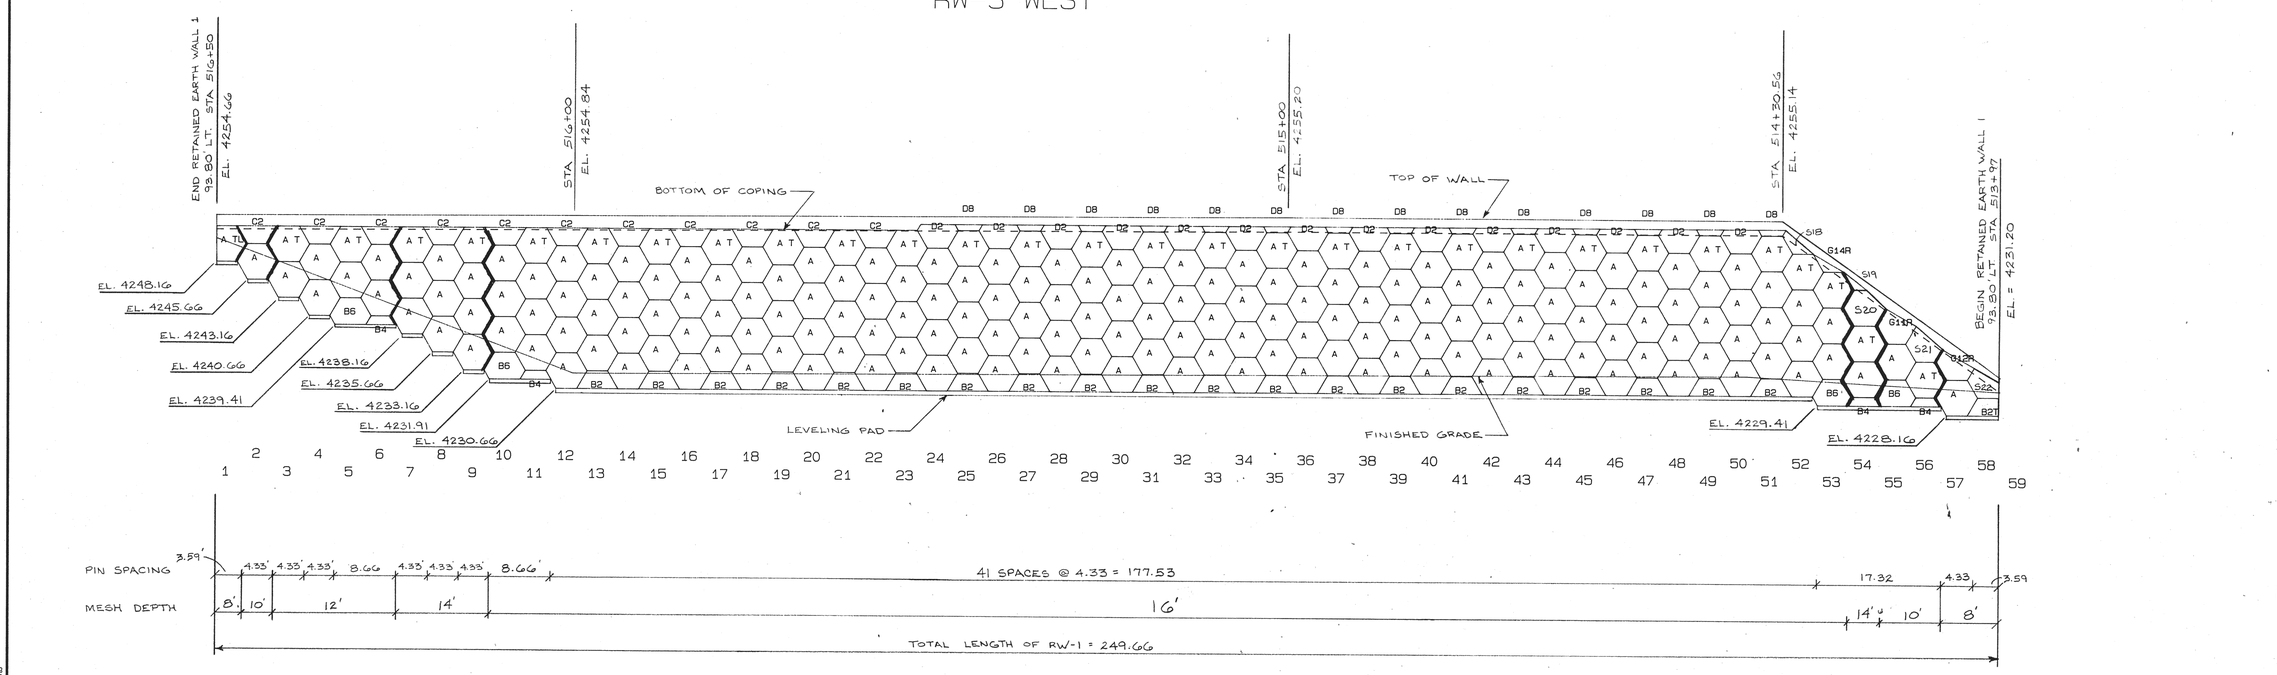

RW-1

NO.	DATE	REVISION	BY

DES. 5/26/87
DRN. 5/26/87
CHK. 5/26/87 MT

MEMBER POST-TENSIONING INSTITUTE

VSL Corporation

Dallas
1414 Post & Paddock
Grand Prairie, Texas 75050
Telephone: 214/647-0200
Telex: 730566

LOS GATOS, CA / CHICAGO, IL / DALLAS, TX / DENVER, CO / HONOLULU, HI
HOUSTON, TX / LOS ANGELES, CA / MIAMI, FL / NEW YORK, NY / WASHINGTON, D.C.

VSL Corporation ("VSL") claims a strict proprietary right in all drawings, specifications and calculations ("Information") set forth on this sheet. The use of such information in whole or in part, or any reproduction thereof, is restricted to the site for which it was prepared and to the material and/or services provided by VSL. Any other use is strictly prohibited, and VSL DISCLAIMS ANY LIABILITY therefor.

RETAINED EARTH WALLS 1 & 3 WEST

CALIFORNIA AVE. INTERCHANGE
DEPT. OF TRANSPORTATION
UTAH

PROJ.
I-IR-215-9(82)19
Drwg. No. R-146

JOB NO: 278-PB167

RE-3