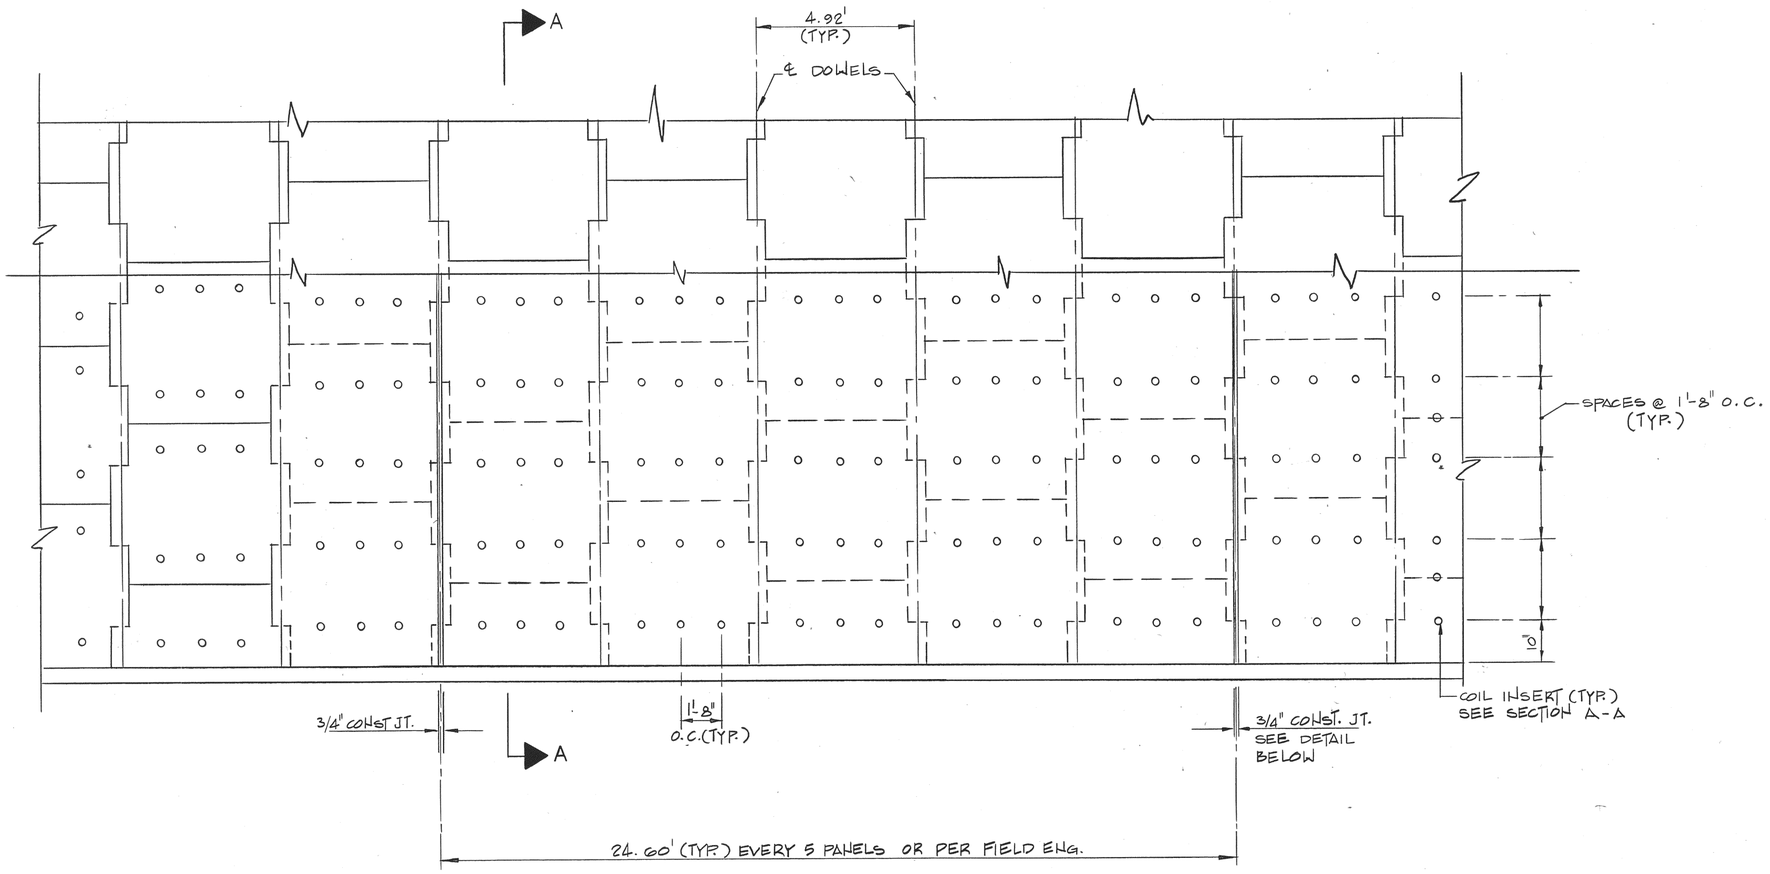

TYPICAL PANEL ELEVATION BACK FACE

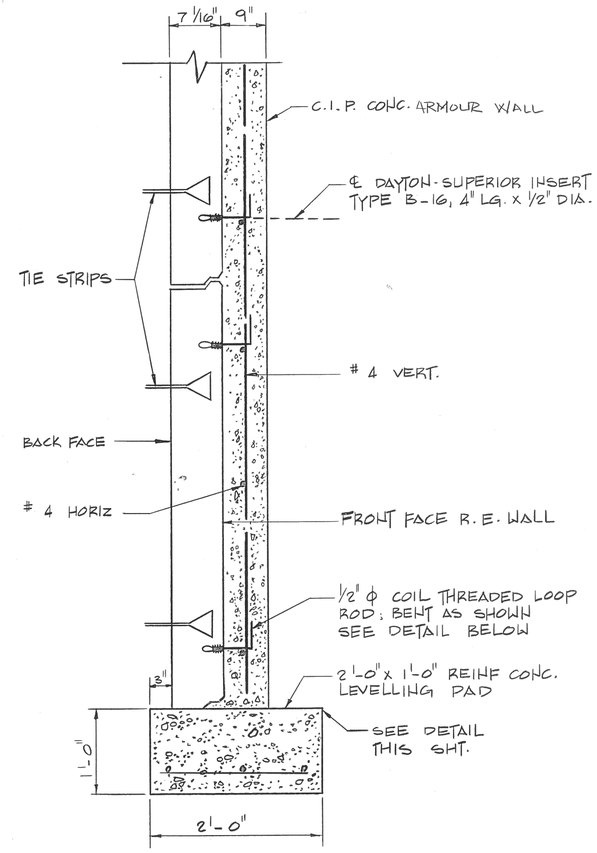

SECTION A-A

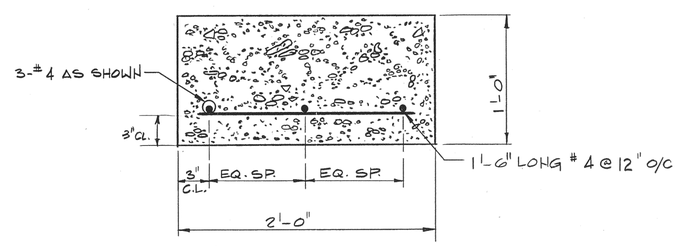

REINF. FOOTING DETAIL

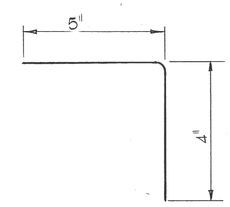

LOOP ROD DETAIL

Drg. No. R-181, Proj. No. F-068(3)

Revised Wall Plans 3/1/89

"REINFORCED EARTH" IS THE REGISTERED TRADEMARK OF THE REINFORCED EARTH COMPANY.

This drawing contains information proprietary to The Reinforced Earth Company, and is being furnished for the use of UTAH D-0-1- only in connection with this project, and the information contained herein is not to be transmitted to any other organization unless specifically authorized in writing by The Reinforced Earth Company.
The Reinforced Earth Company is exclusive licensee in the United States under patents issued to Henri Vidal, and the furnishing of this drawing does not constitute an express or implied license under the Vidal patents.

reinforced earth
The Reinforced Earth
Rosslyn Center, 1700 North Moore Street, Arli
(703) 527-3434

REV. NO.	DATE	DESCRIPTION

Structure	REINFORCE
Location	I - 215
	BIG COTTON
Owner	UTAH D-
DESIGNED BY:	B. Y
PROJECT ENGR:	d. P. M
CHECKED BY:	d. P. M
	DETAILS

10.